

800 W. Fifth Avenue
Upper Level

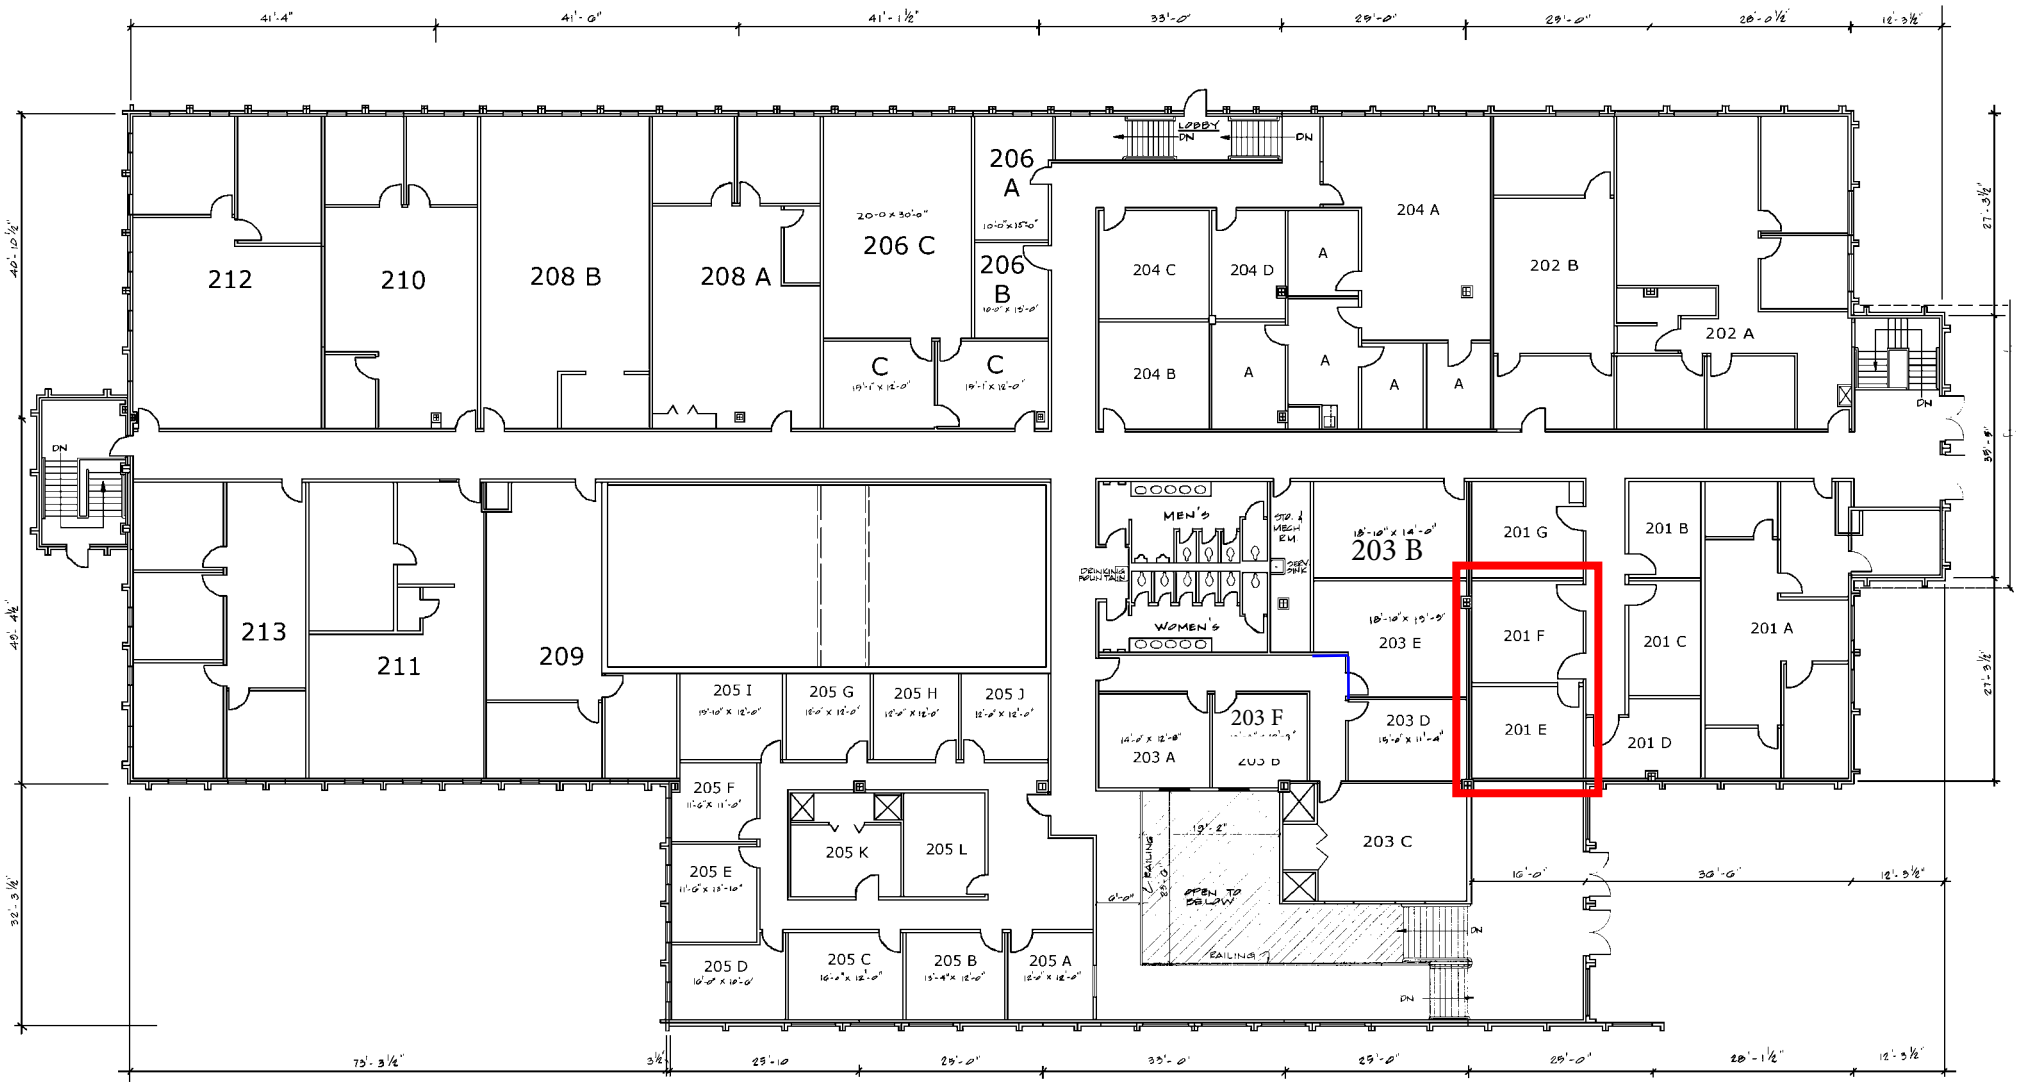

UPPER LEVEL PLAN LAYOUT
SCALE 1/8" = 1'-0"












800 Corp


Antman








Cummings
Insurance